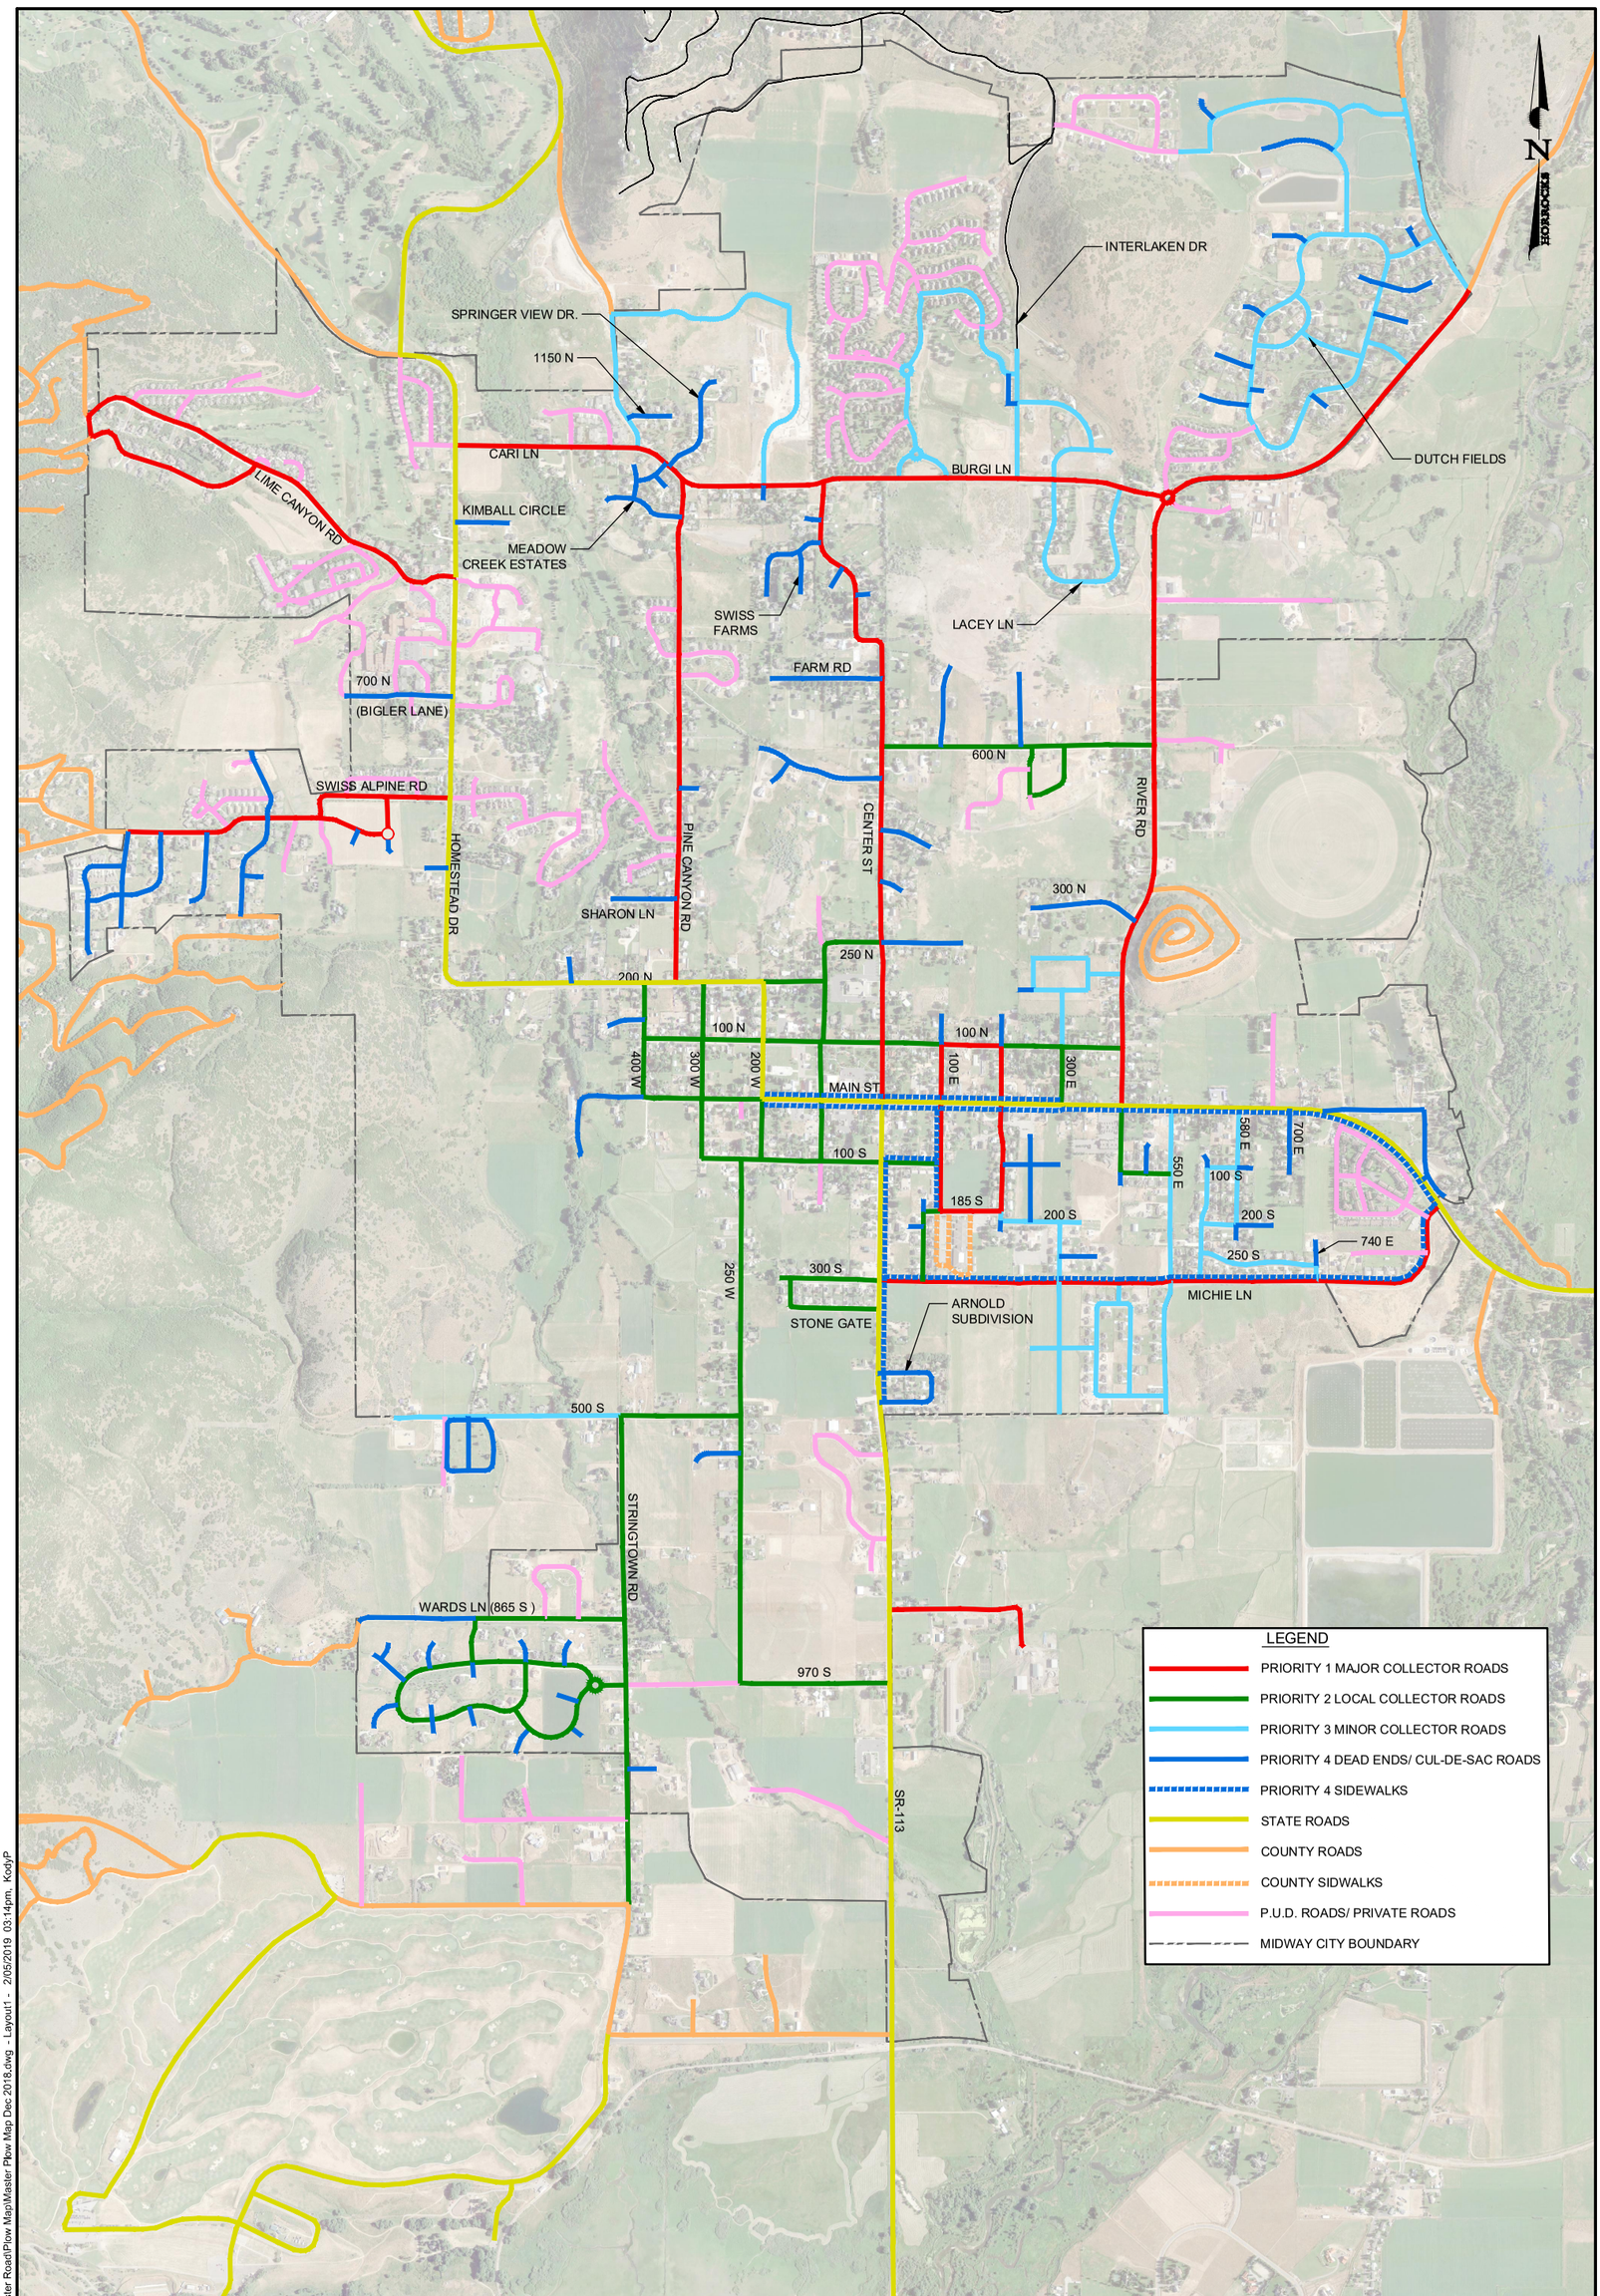

H:\Midway City\Midway Master Road\Plow Map\Master Plow Map Dec 2018.dwg - Layout1 - 2/05/2019 03:14pm, KodyP

SCALE	WARNING	HORROCKS ENGINEERS		MIDWAY CITY	DESIGNED	DATE	PROJECT NO.
HORIZONTAL 1" = 1,500'	0 1/2 1 IF THIS BAR DOES NOT MEASURE 1" THEN DRAWING IS NOT TO SCALE	728 WEST 100 SOUTH #2 HEBER CITY, UTAH 84032 (435) 654-2226		MIDWAY CITY 75 NORTH 100 WEST PO BOX 277 MIDWAY, UTAH 84049 (435) 654-3223	KJP	12/2018	HB-202-1801
VERTICAL NONE				PRIORITY SNOW PLOW MAP	DRAWN NR	DATE 12/2018	SHEET NO. 1 OF 1
					CHECKED -	DATE 12/2018	DRAWING NO. M-01